INTERIOR ELEVATIONS

SCALE: 3/8" = 1'-0"

NOTE: SEE SHOWER ACCESSORY NOTES & SPECS SHEET A2.5.

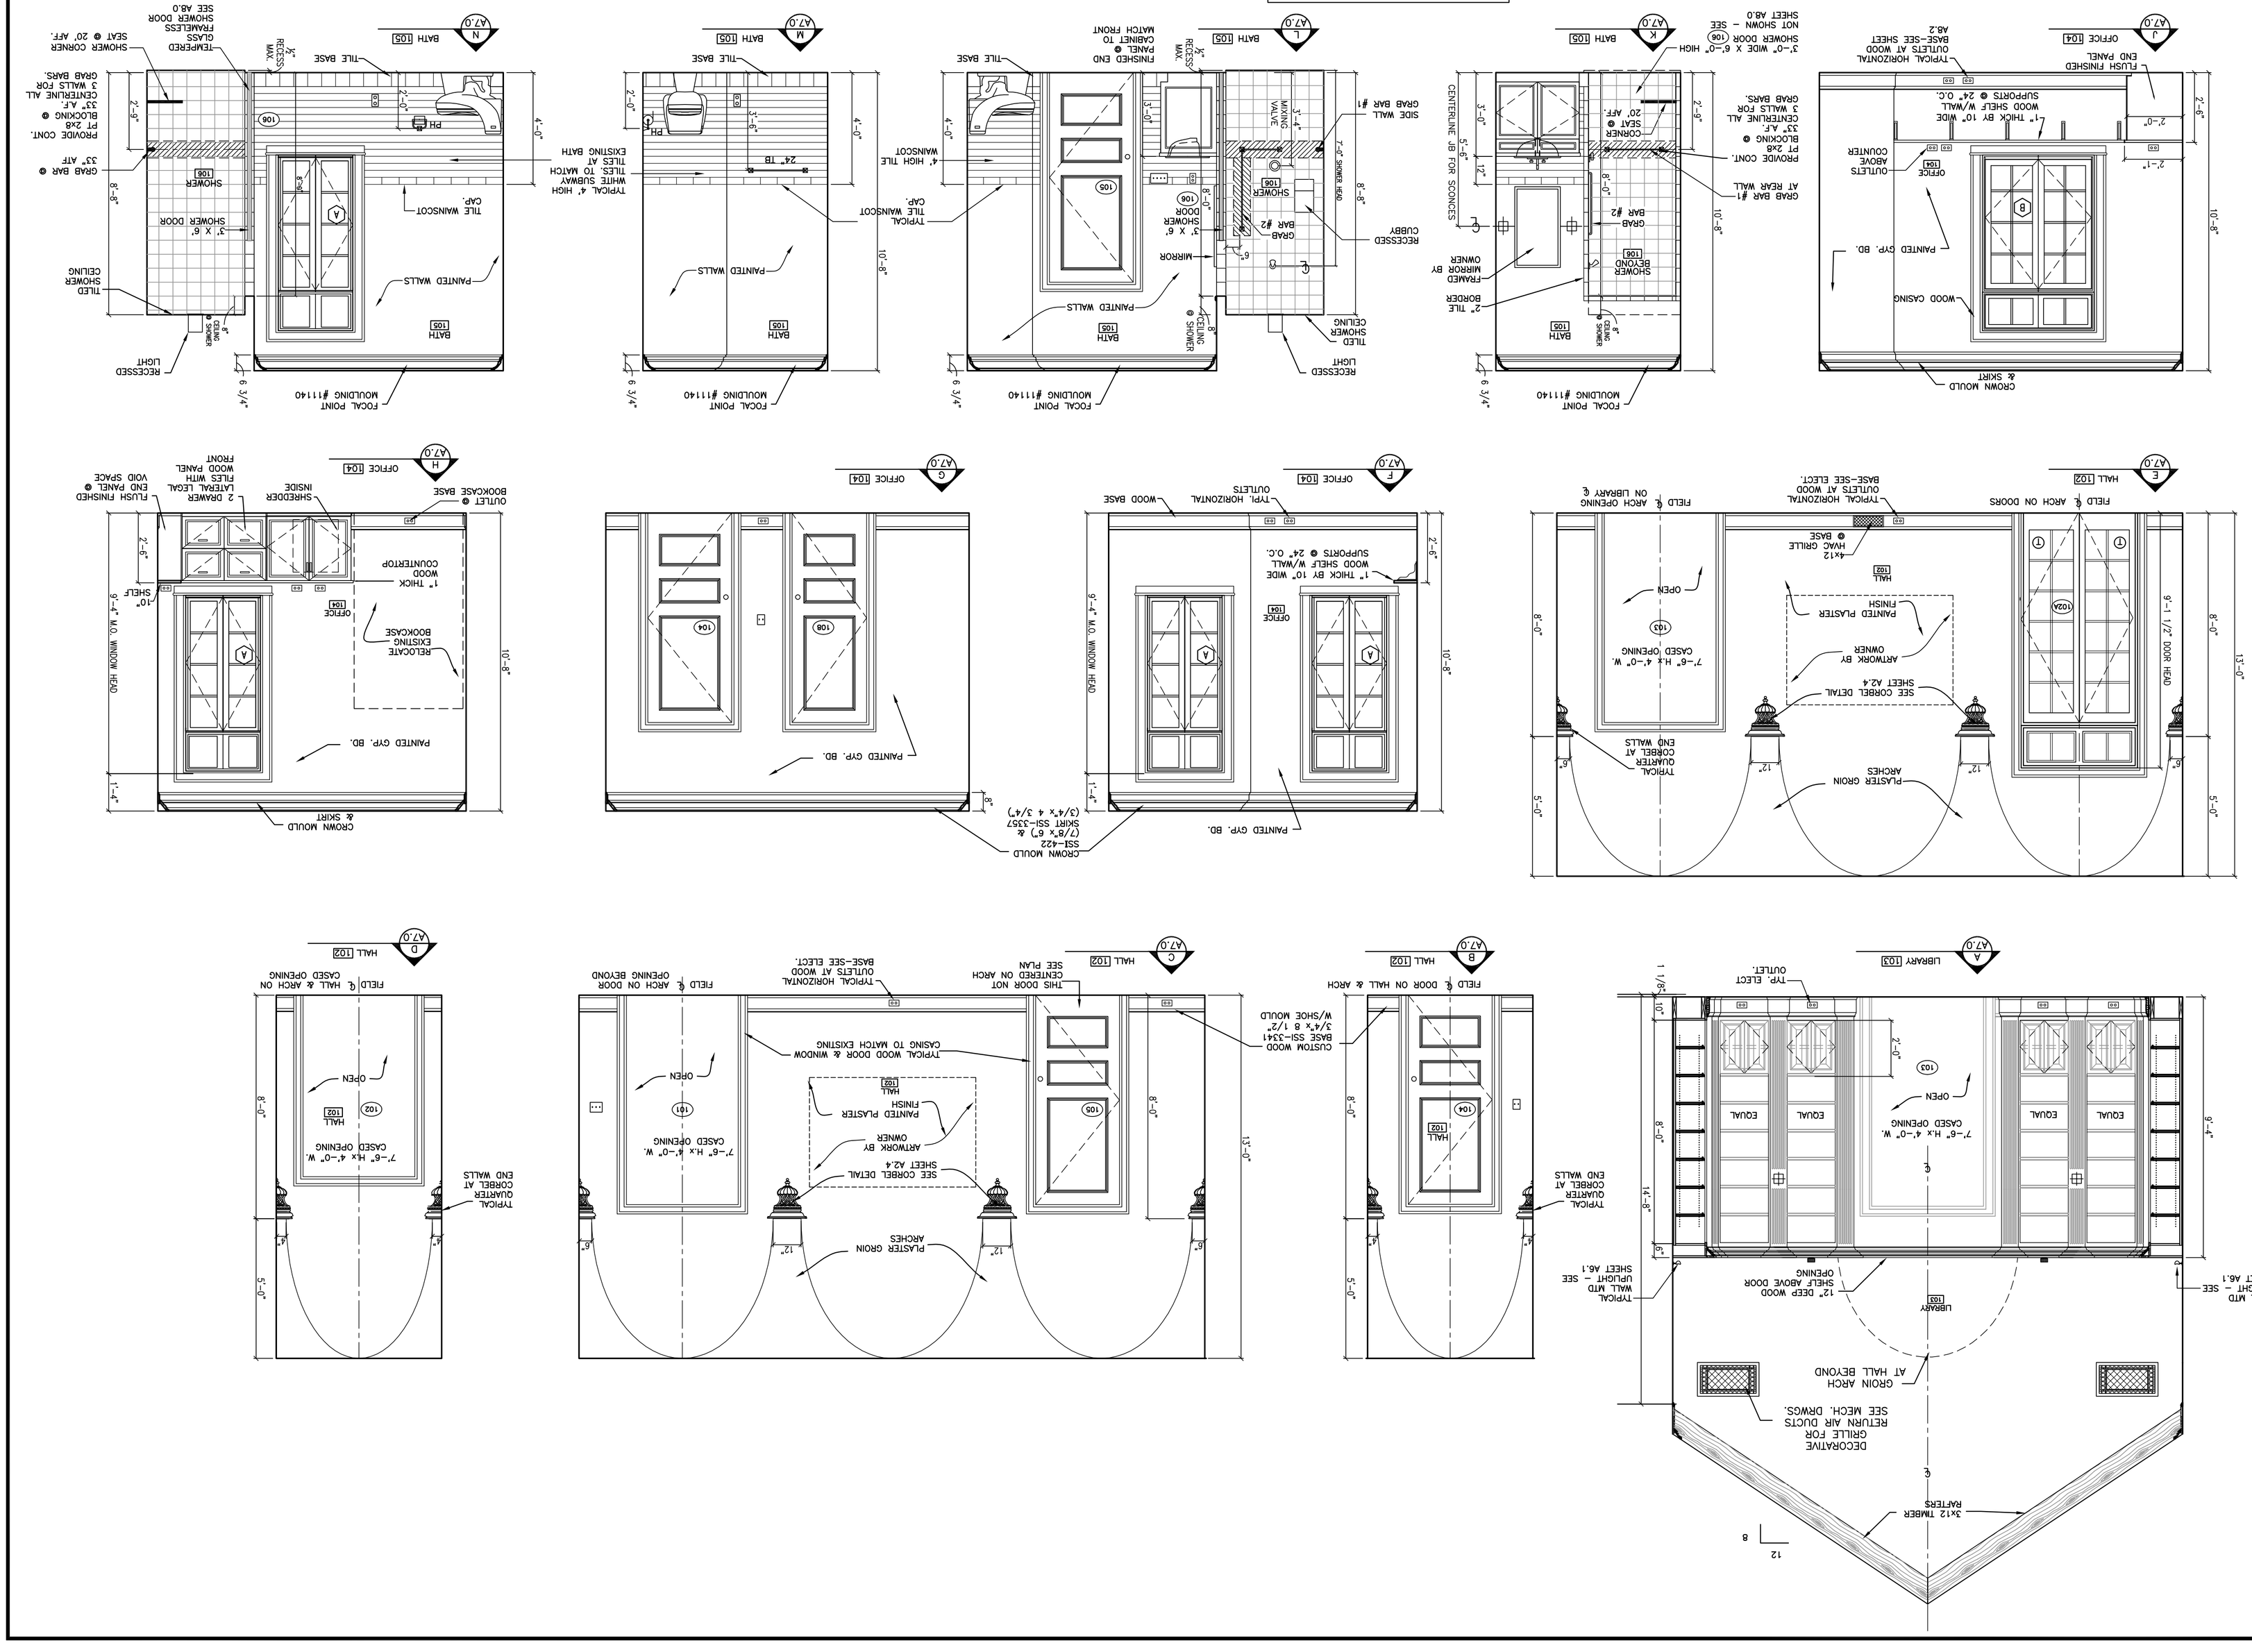

ALTERATIONS & ADDITIONS
TO THE RESIDENCE OF
PAUL & CAROL COLLINS
54 MOUNTAIN LAKE
LAKE WALES, FLORIDA

REVISIONS

HP 08160
24 MAR. 2008

SHEET NO.
A7.0

HAFNER | FERLITA ARCHITECTS, INC.
Architects and Planners
1626 SWANN AVENUE, TAMPA, FLORIDA 33606
TEL: 813/254-2421 FAX: 813/254-5980
AA0002723

Joseph C. Hafner, A.I.A.
Kenneth C. Ferlita, A.I.A.

COPYRIGHT © 2008 HAFNER | FERLITA ARCHITECTS, INC.
THESE PLANS ARE THE PROPERTY OF HAFNER | FERLITA ARCHITECTS, INC. AND ARE COPYRIGHTED. THEY ARE NOT TO BE USED IN WHOLE OR IN PART FOR ANY PURPOSE WITHOUT THE WRITTEN PERMISSION OF HAFNER | FERLITA ARCHITECTS, INC. ANY UNAUTHORIZED USE OF THESE PLANS WILL BE PROSECUTED TO THE FULL EXTENT OF THE LAW. THESE PLANS ARE NOT TO BE CHANGED OR COPIED IN ANY FORM OR MANNER WHATSOEVER NOR ARE THEY TO BE ASSIGNED TO ANY THIRD PARTY WITHOUT FIRST OBTAINING THE EXPRESS WRITTEN PERMISSION AND CONSENT OF HAFNER | FERLITA ARCHITECTS, INC. ANY UNAUTHORIZED USE OF THESE PLANS WILL BE PROSECUTED TO THE FULL EXTENT OF THE LAW. THESE PLANS ARE NOT TO BE CHANGED OR COPIED IN ANY FORM OR MANNER WHATSOEVER NOR ARE THEY TO BE ASSIGNED TO ANY THIRD PARTY WITHOUT FIRST OBTAINING THE EXPRESS WRITTEN PERMISSION AND CONSENT OF HAFNER | FERLITA ARCHITECTS, INC.

FILENAME:081604J0
032008.0000